Name of work: Construction of drain @ Nagenahally in Ward: 04 of YNK Mandal

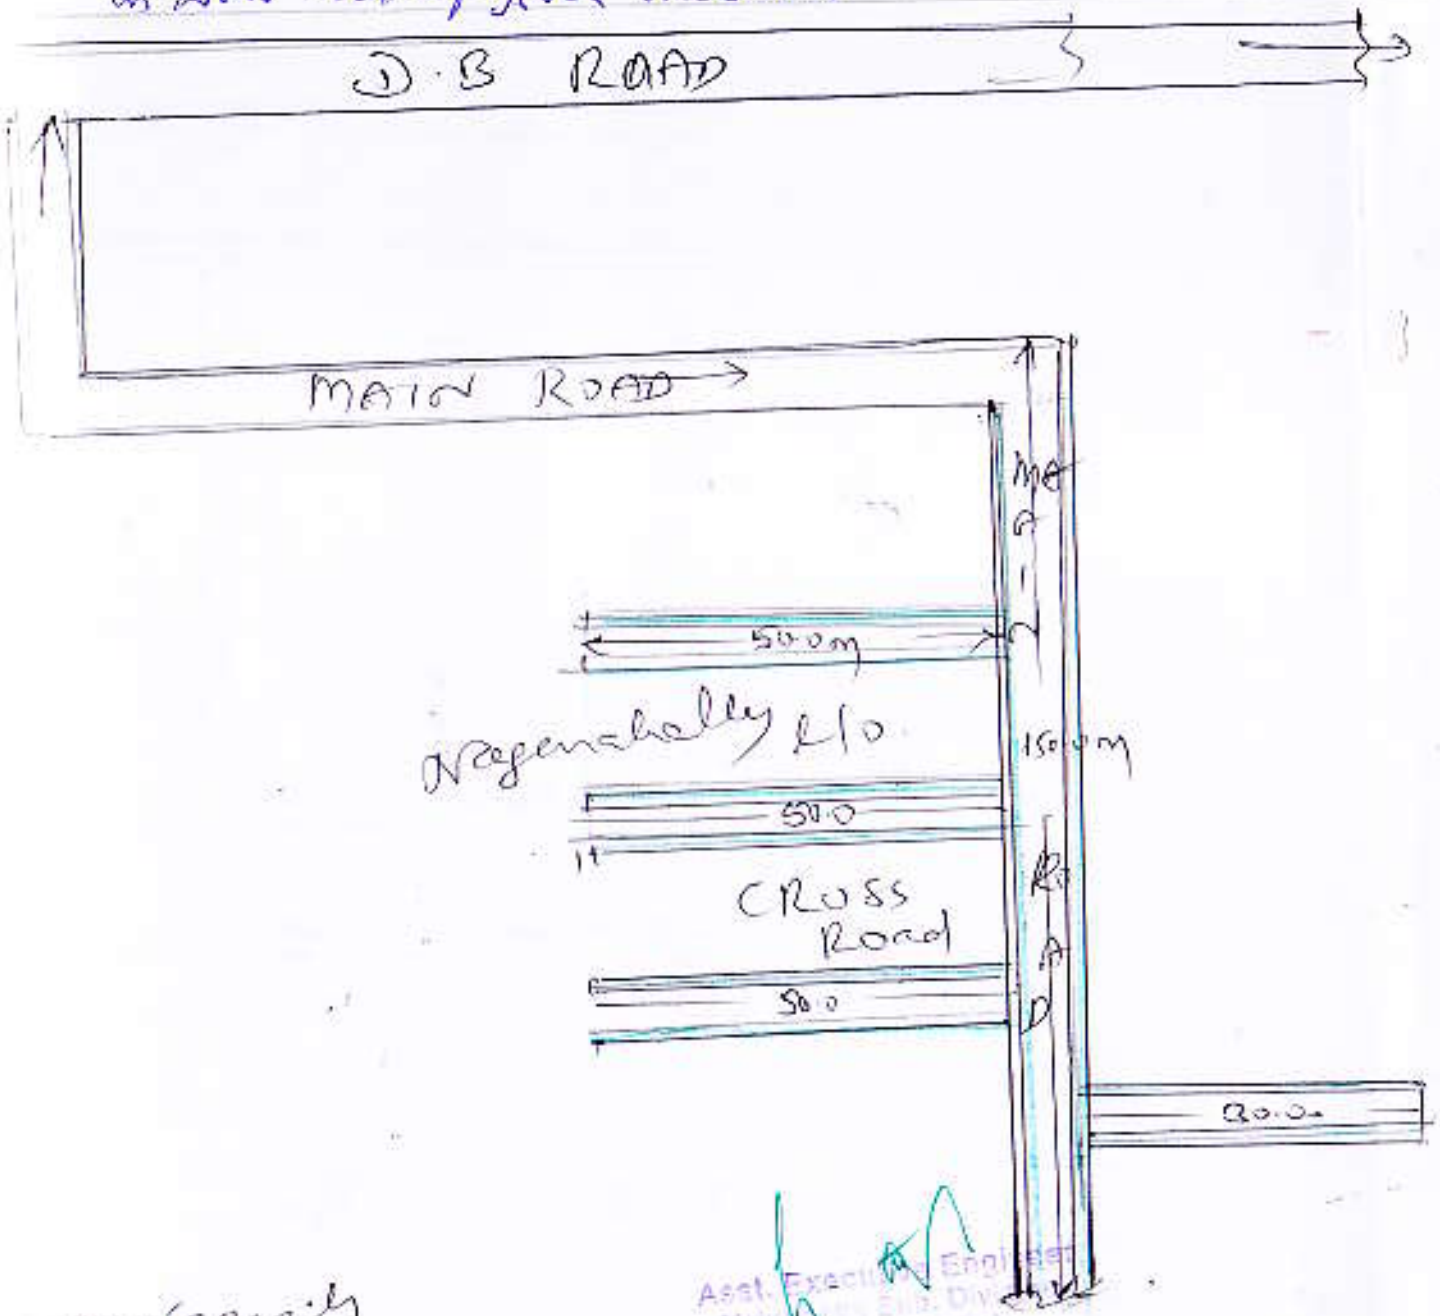

Asst. Executive Engineer
Yelandur Sub Division
Yelandur, Sangaiah